# QUINTERO ENGINEERING, LLC

CIVIL ENGINEERING • LAND SURVEYING • PLANNING • CONSTRUCTION MANAGEMENT
1501 W. STAN SCHLUETER LP., KILLEEN, TEXAS (254) 493-9962
T.B.P.E. FIRM REGISTRATION NO. 14709
T.B.P.L.S. REGISTRATION NO. 10194110

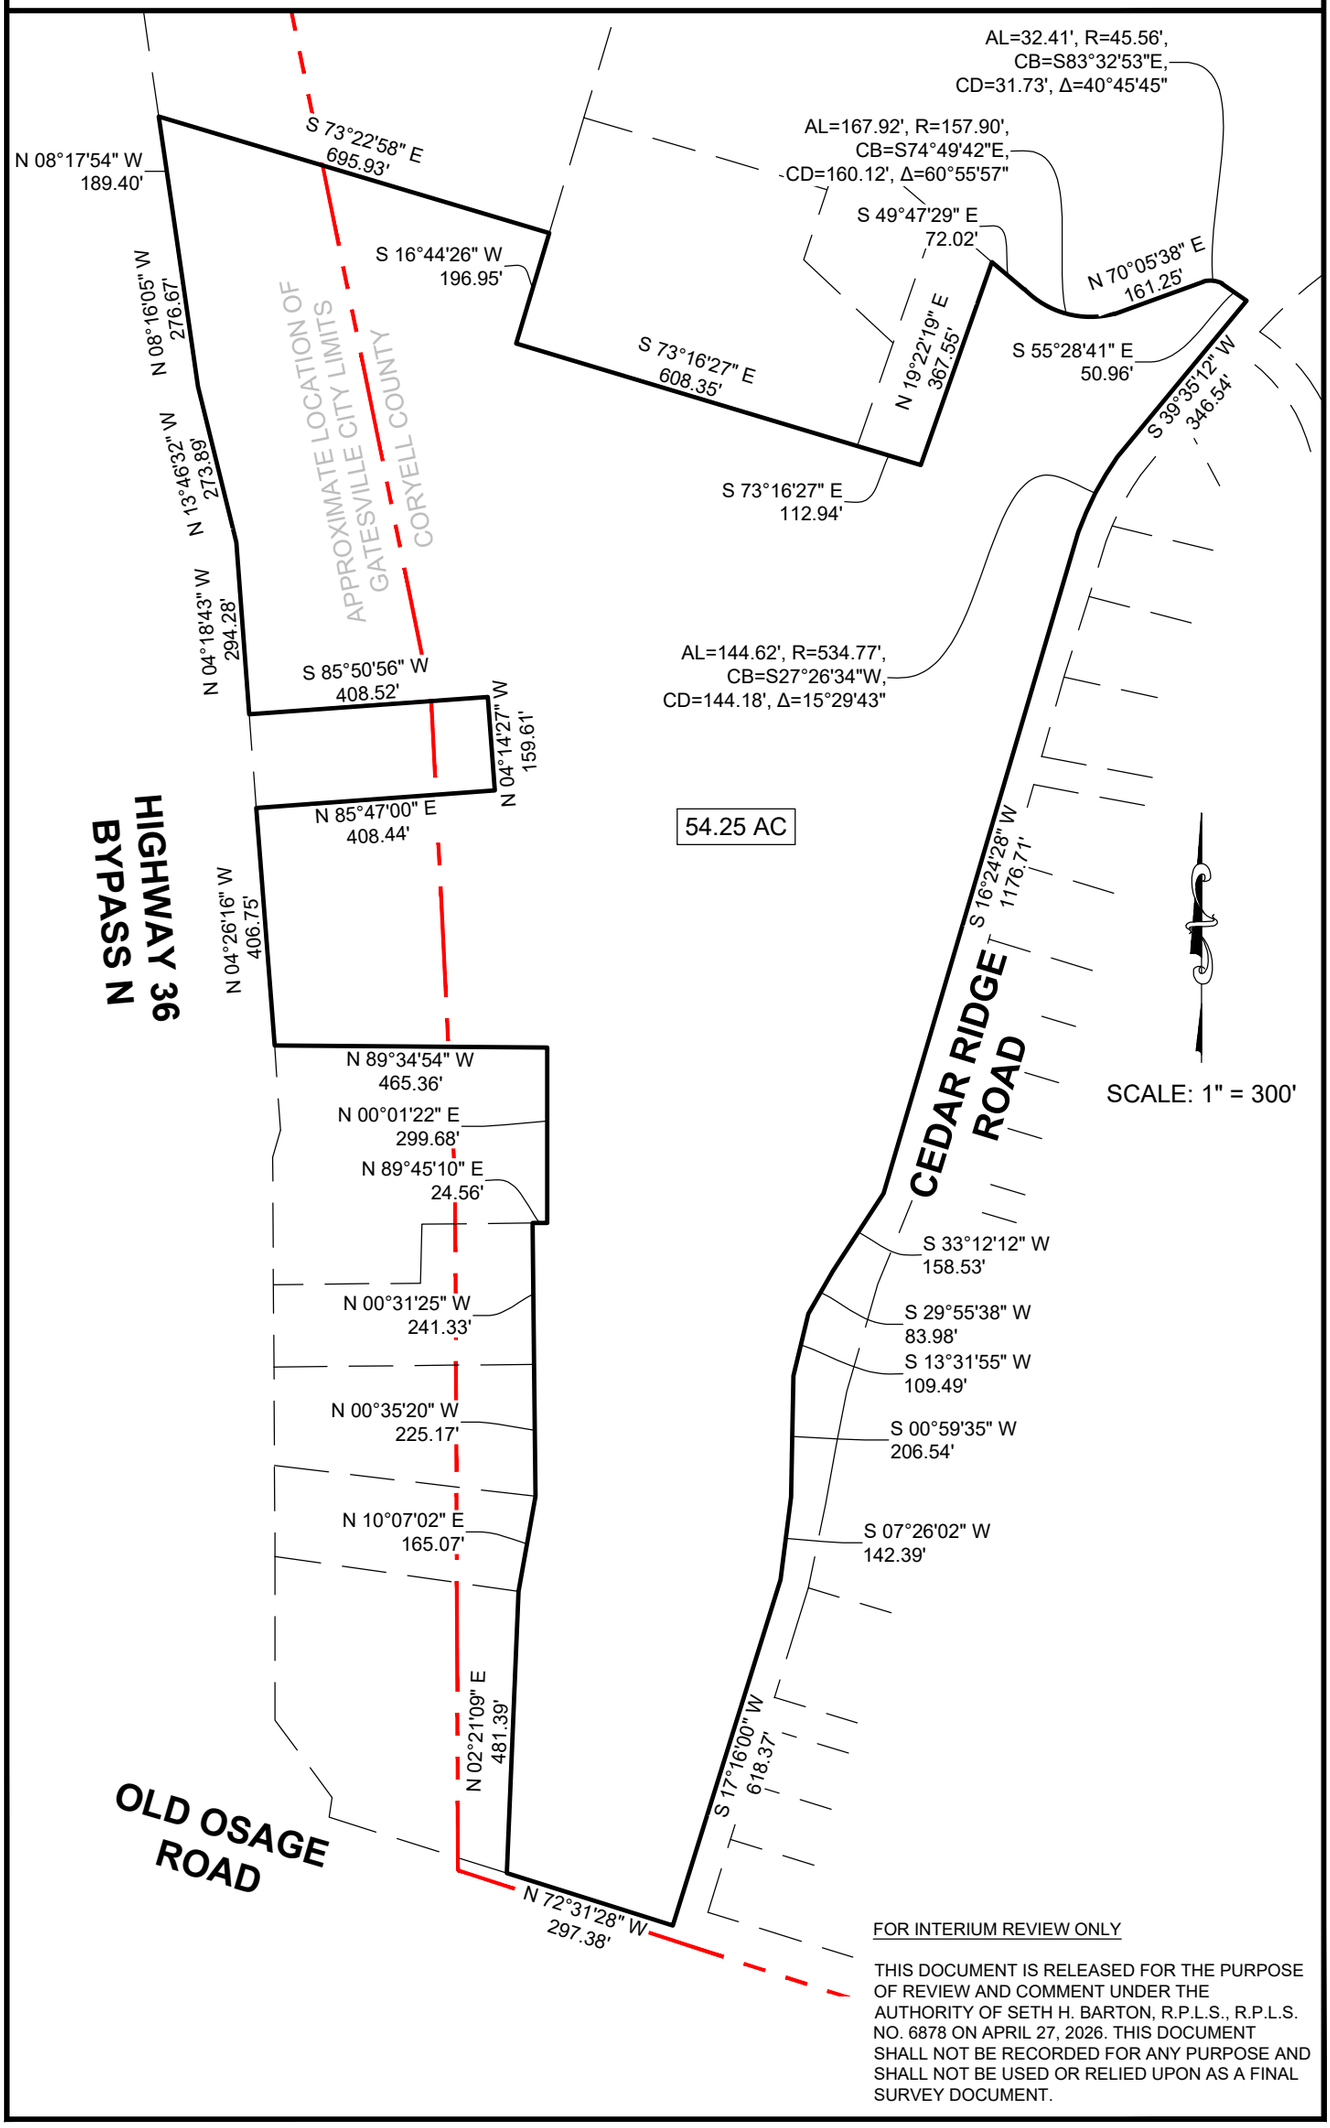


FOR INTERIUM REVIEW ONLY

THIS DOCUMENT IS RELEASED FOR THE PURPOSE OF REVIEW AND COMMENT UNDER THE AUTHORITY OF SETH H. BARTON, R.P.L.S., R.P.L.S. NO. 6878 ON APRIL 27, 2026. THIS DOCUMENT SHALL NOT BE RECORDED FOR ANY PURPOSE AND SHALL NOT BE USED OR RELIED UPON AS A FINAL SURVEY DOCUMENT.

This survey provided solely for the use of the current parties and no license has been created, expressed or implied to copy the survey except as necessary in connection with this original transaction, which shall take place within 90 days of the completion of the survey.